**NOTE: WE-ENERGIES GAS WILL BE REPLACING THE EXISTING GAS MAIN ON 7TH AVE. A DUAL MAIN WILL BE CONSTRUCTED. ONE MAIN ON EACH SIDE OF STREET TO BE PLACED 0.5' TO 1' OFF THE EXISTING BACK OF SIDEWALK.

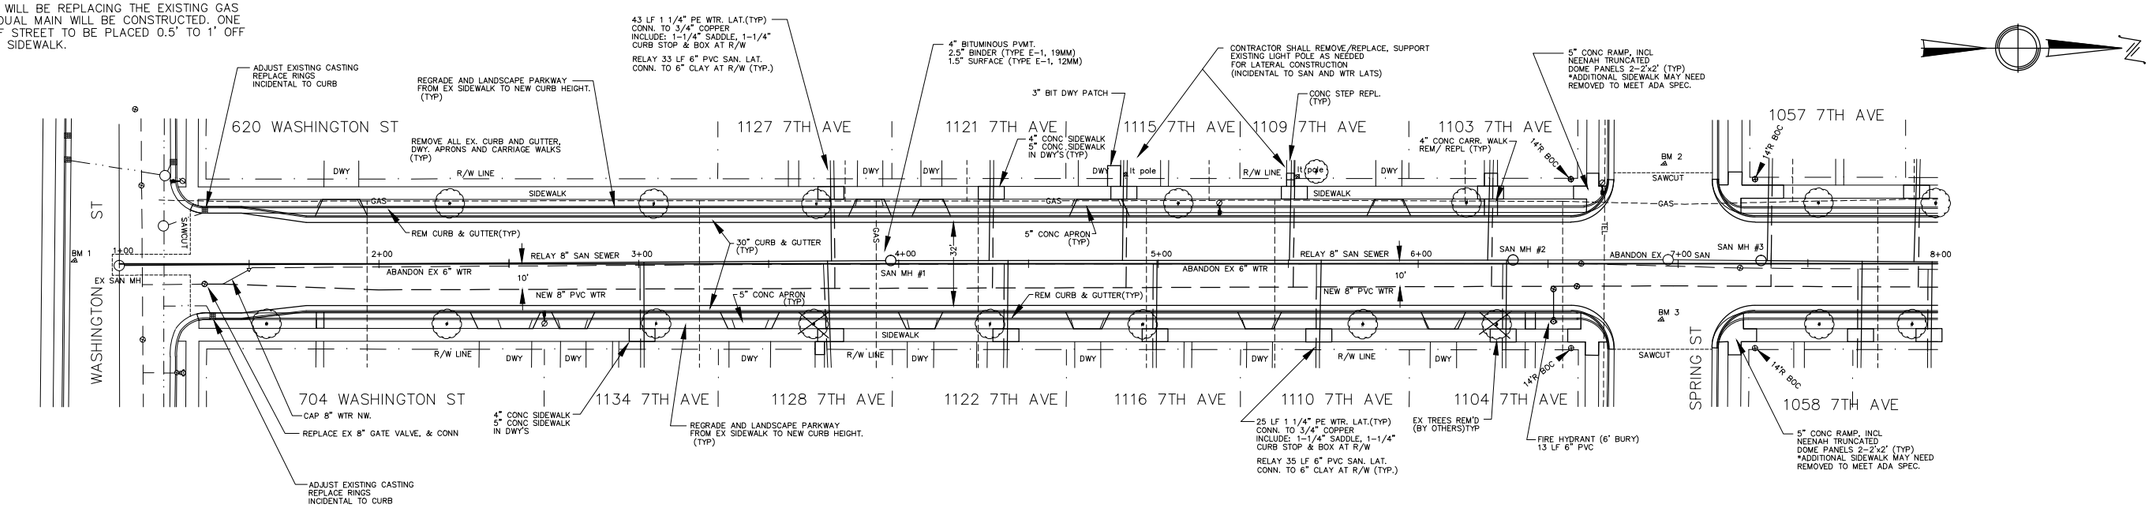

7TH AVENUE

** NOTE: GRANULAR BACKFILL WITH MECHANICAL COMPACTION REQUIRED IN ALL UNDERGROUND UTILITY TRENCHES.

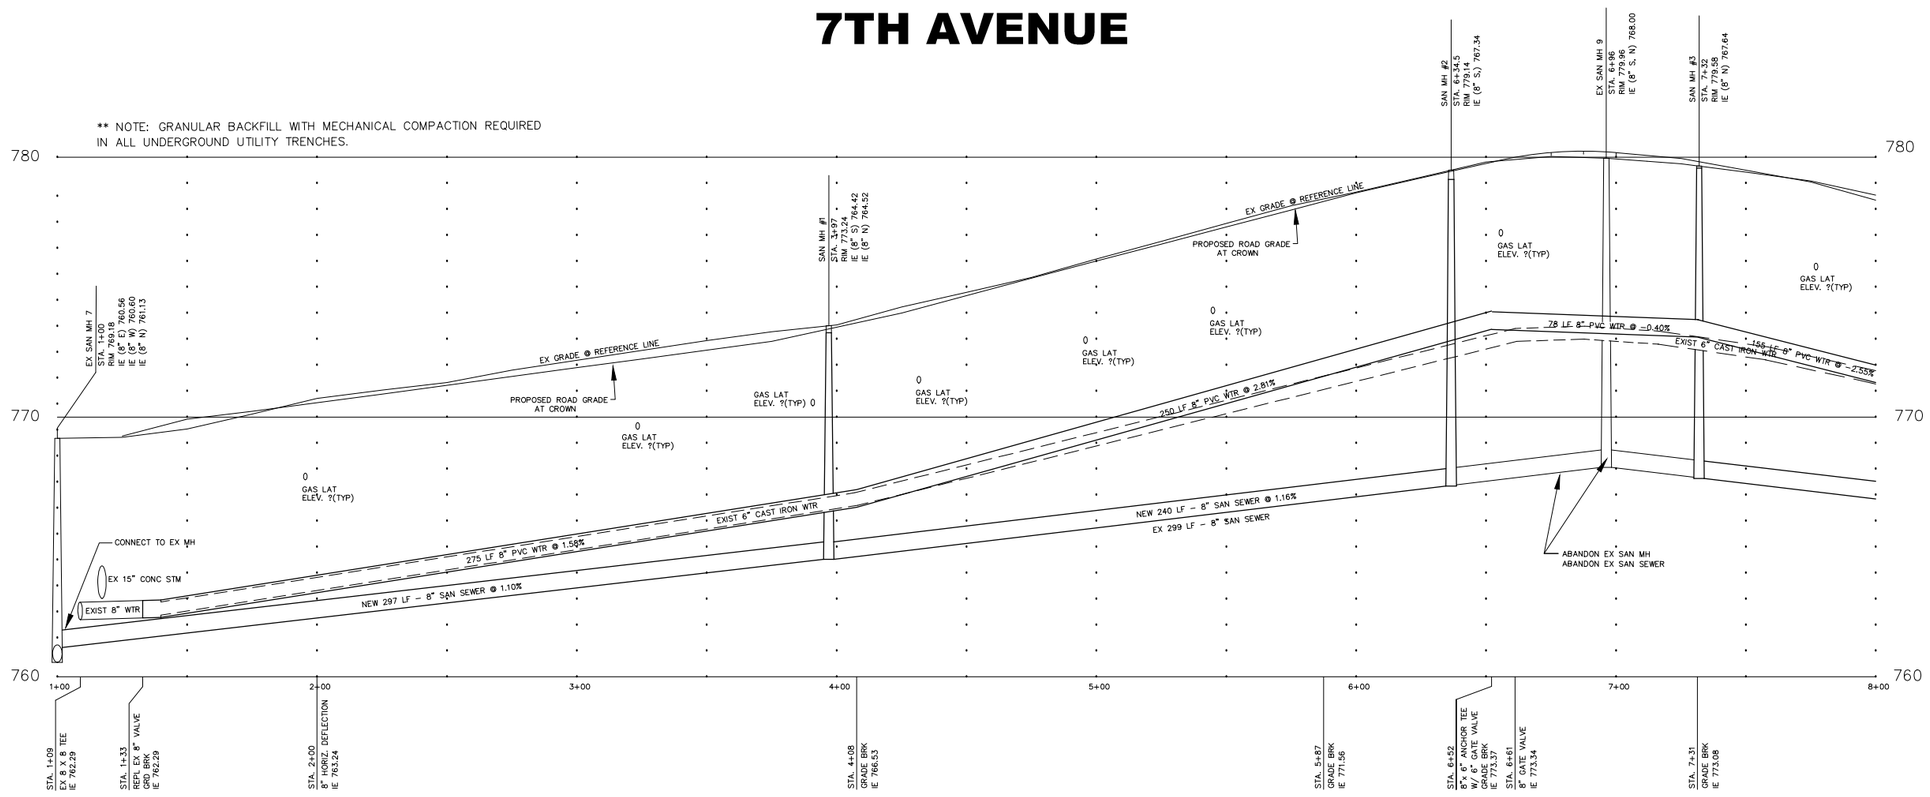

GENERAL CONSTRUCTION NOTES

1. CONTRACTOR TO PROVIDE INLET PROTECTION TO ALL CATCH-BASINS SHOWN ON THIS PLAN PRIOR TO CONSTRUCTION.
2. REGRADING AND LANDSCAPING THE PARKWAYS FROM THE EXISTING SIDEWALK TO THE NEW CURB WILL BE PAID UNDER ITEM "RESTORATION PARKWAY".
3. LAWN RESTORATION AREAS BEHIND SIDEWALK DUE TO LATERAL REPLACEMENT WILL BE PAID UNDER "RESTORATION LATERALS".
4. ALL OTHER LAWN RESTORATION WILL BE INCIDENTAL TO THE ITEM CAUSING THE LAWN DAMAGE. EXAMPLE: SPOT CURB REPLACEMENT.
4. EX. LATERAL LOCATIONS ON PLANS ARE APPROXIMATE. CONTRACTOR TO ASSIST UTILITY STAFF WITH LOCATING DURING CONSTRUCTION. ANY SUCH TIME WOULD BE INCIDENTAL.
5. MANHOLE FRAMES SHALL BE ADJUSTED TO FINISH GRADE AFTER GRADING IS COMPLETED. THIS IS INCIDENTAL TO MANHLOE CONSTRUCTION.
6. FOR OTHER CONSTRUCTION DETAILS, PLEASE SEE THE "SPECIAL PROVISIONS" INCLUDED IN THE PROJECT BID BOOK.

NO.	REVISION	DATE

HORIZ SCALE 0 15 30 60
VERT 0 1.5 3 6

DESIGNED BY	DM
DRAWN BY:	SPB
CHECKED BY	DM
DATE	2-1-16
PROJECT	16-03
SHEET	4 OF 13

H:Projects 2016\7th, Wash to North 16-3-4.dwg

VILLAGE OF GRAFTON

7TH AVENUE

WASHINGTON STREET TO NORTH STREET

SANITARY SEWER AND WATERMAIN RELAY, CURB AND GUTTER, ASPHALT PAVING