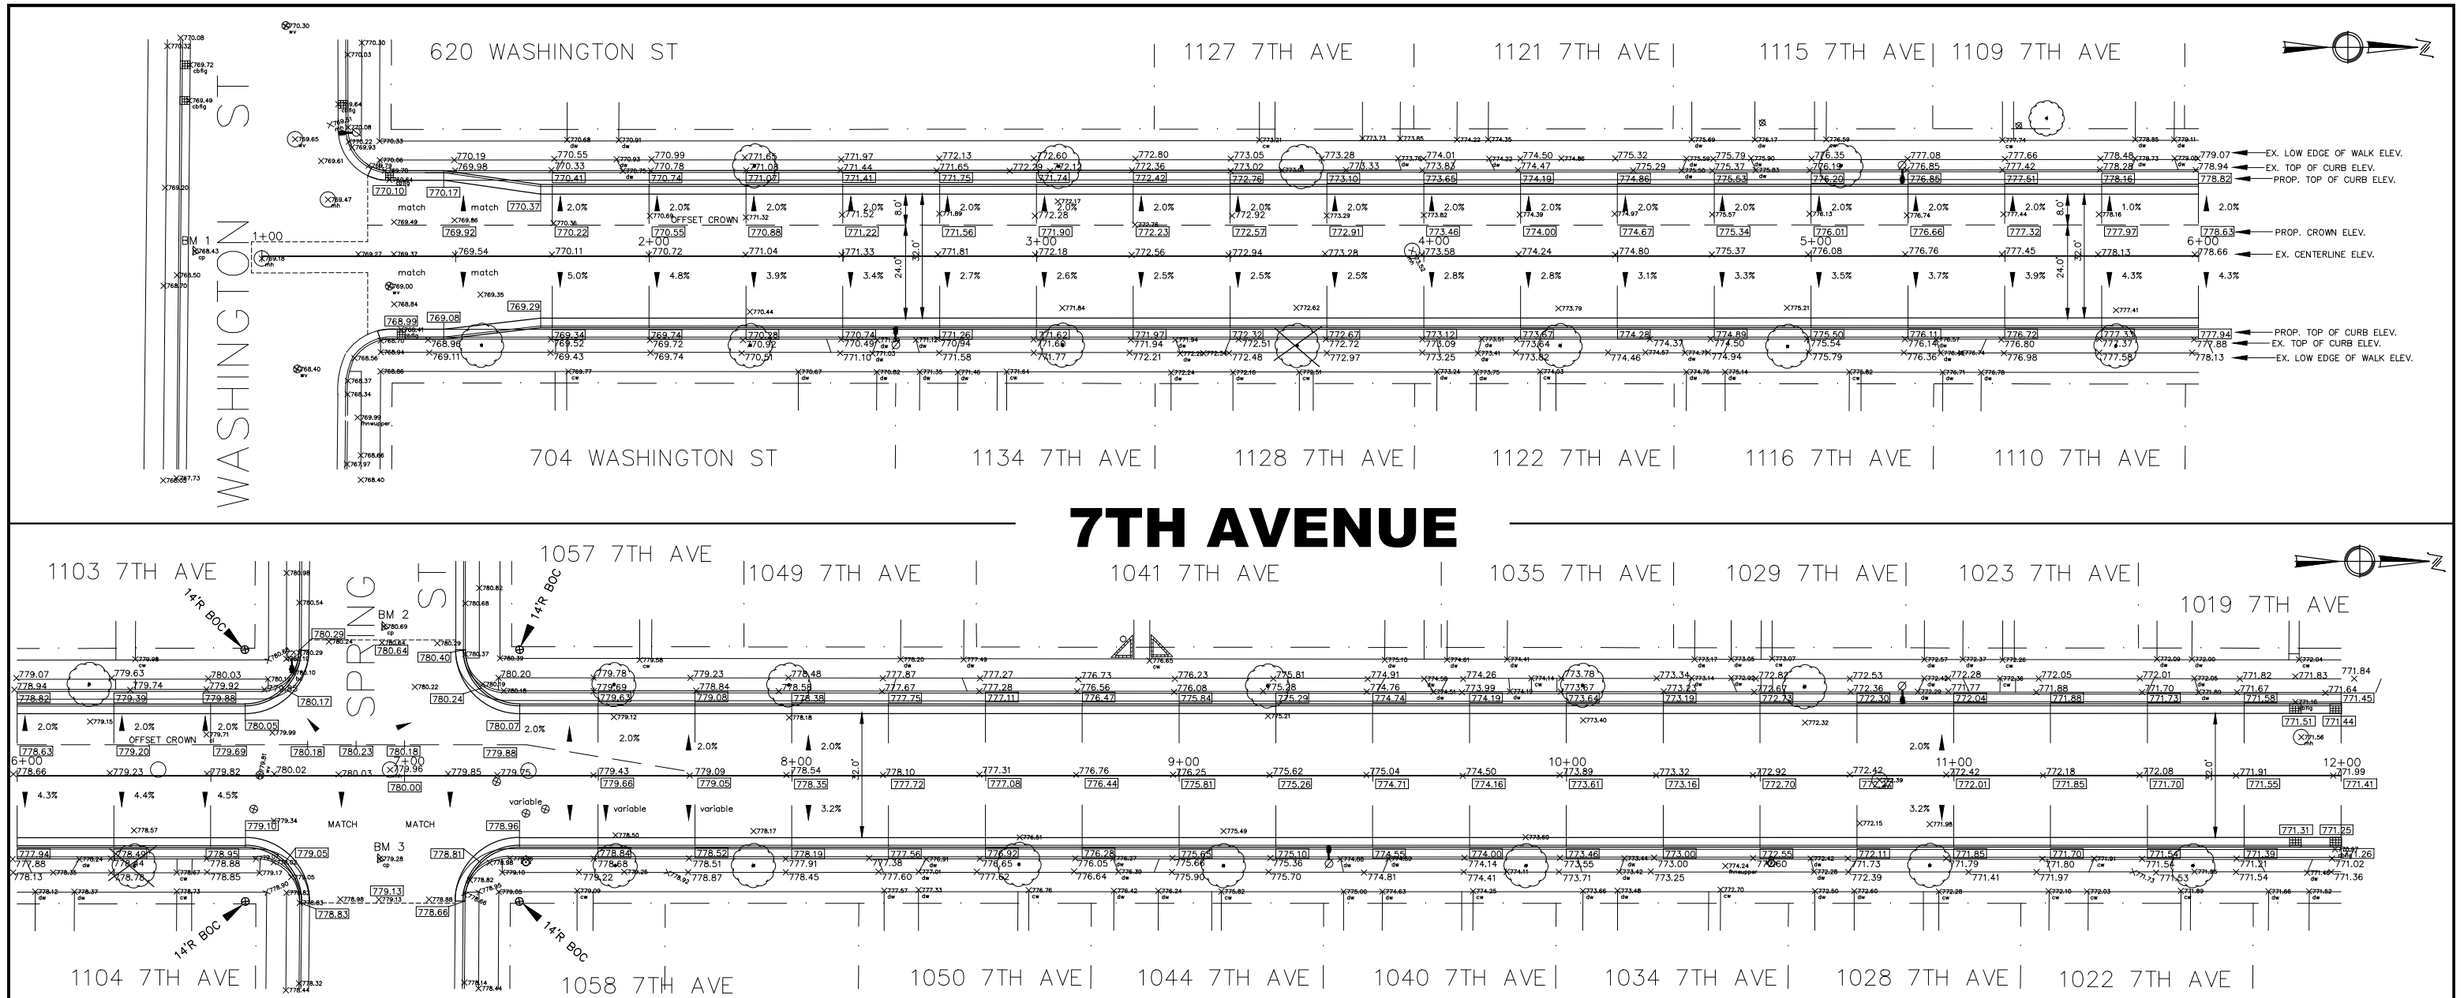

NO.	REVISION	DATE

HORIZ SCALE 0 10 20 40
VERT 0 1 2 4

DESIGNED BY	DM
DRAWN BY:	SPB
CHECKED BY	DM
DATE	2-1-16
PROJECT	16-03
SHEET	13 OF 13

Projects 2016\9th 7th Beech/road grades final.dwg

VILLAGE OF GRAFTON

7TH AVENUE

WASHINGTON STREET TO NORTH STREET

PROPOSED ROADWAY AND CURB GRADE PLAN